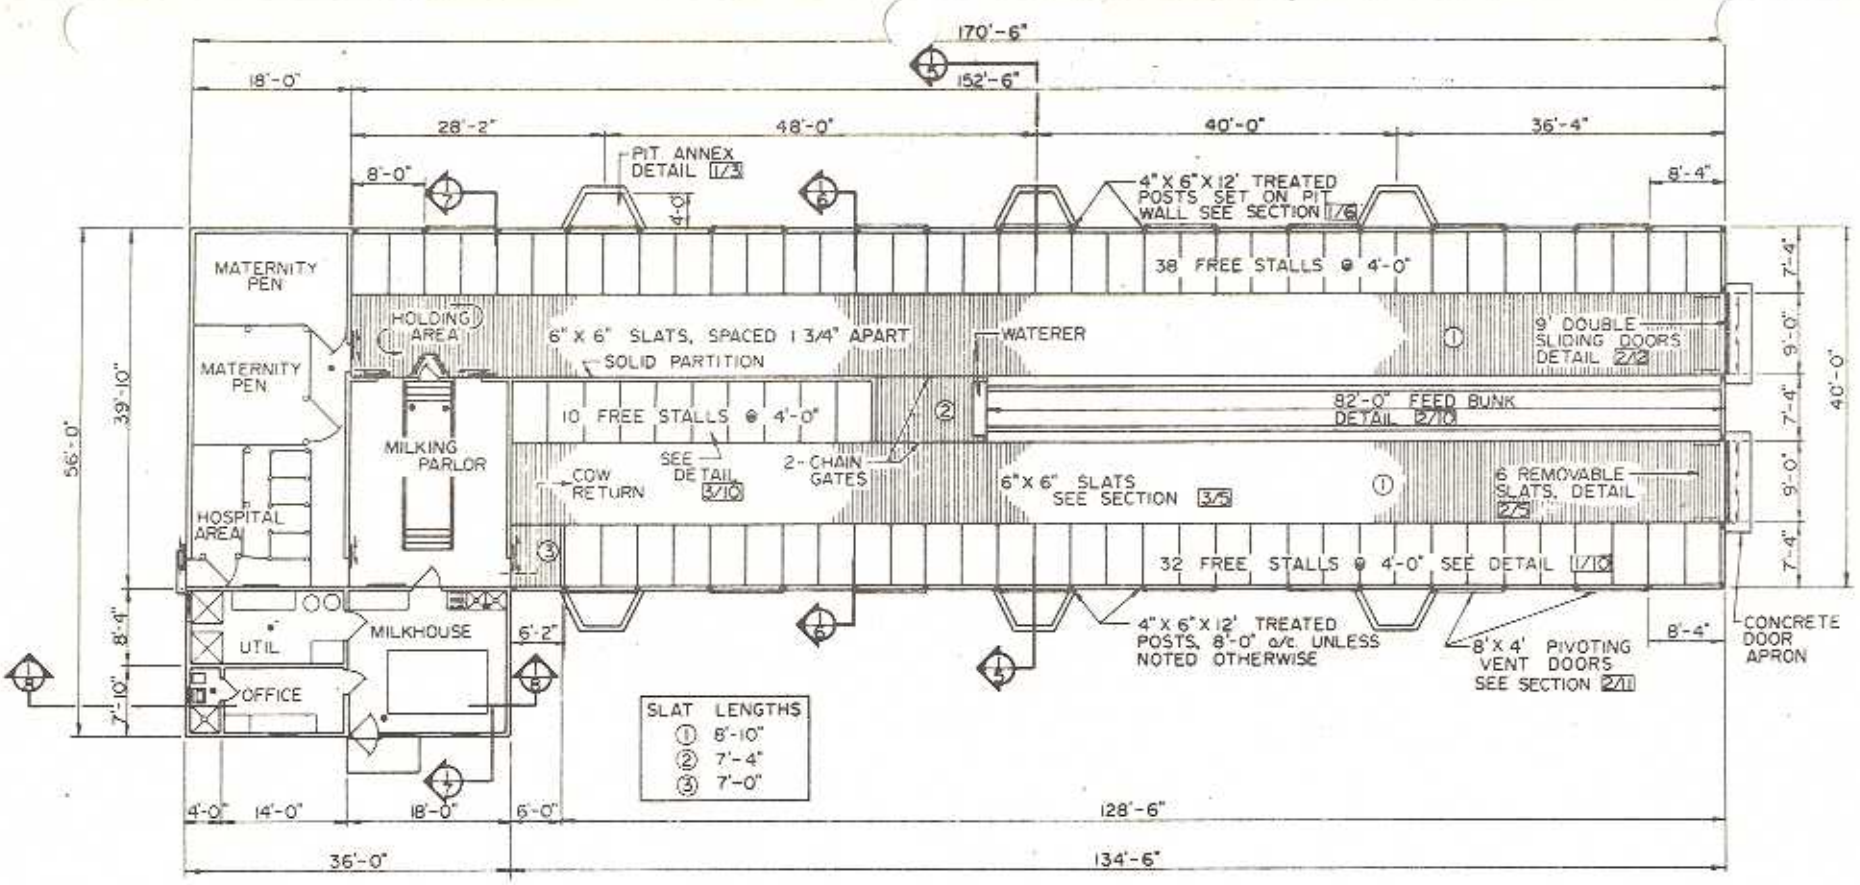


## FLOOR PLAN

DIRECTION IN WHICH YOU ARE LOOKING

SECTION OR DETAIL NO.

SHEET NO. ON WHICH DETAIL IS FOUND

PROVIDE SEPARATE YOUNGSTOCK FACILITIES

NOTE: 300 DAY MANURE STORAGE SLAT FLOOR

0 2' 4' 6' 8'
12' 1' 3' 5' 7'

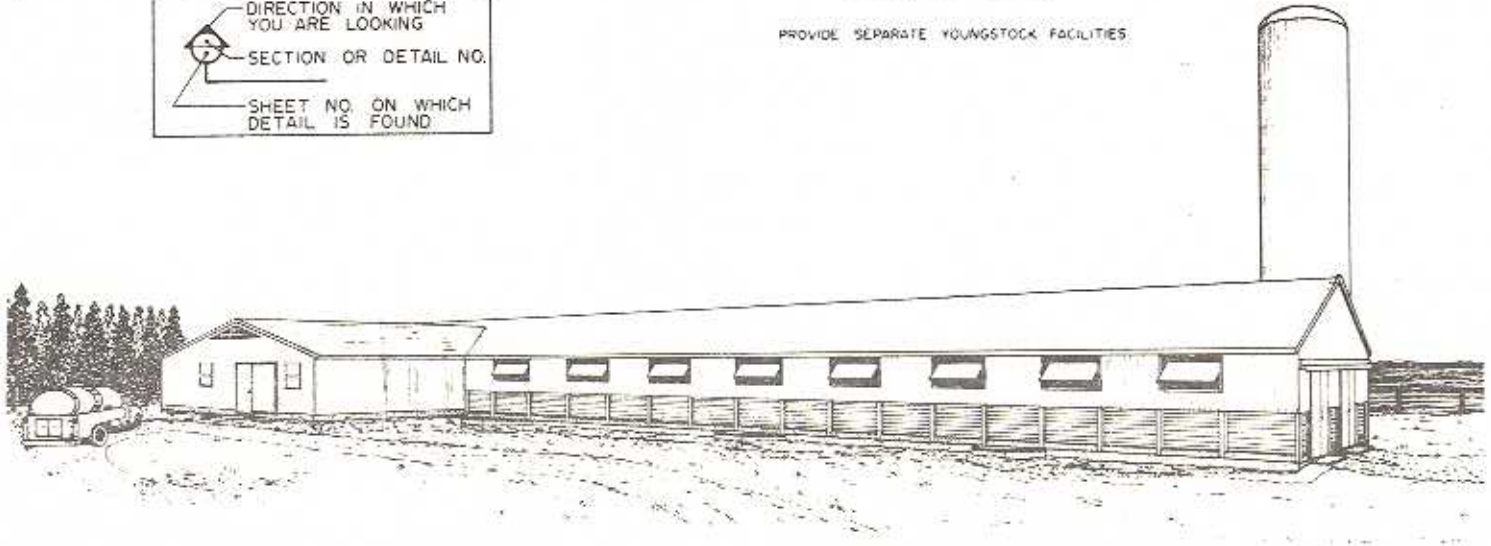

BASED ON: UNIV. OF MINN. PLAN NO. C-1068

COOPERATIVE EXTENSION WORK IN AGRICULTURE AND HOME ECONOMICS

AND UNITED STATES DEPARTMENT OF AGRICULTURE COOPERATING

# FREE-STALL DAIRY BARN
80 COW

| MINN. '77 | 6281 | SHEET 1 OF 12 |
|---|---|---|