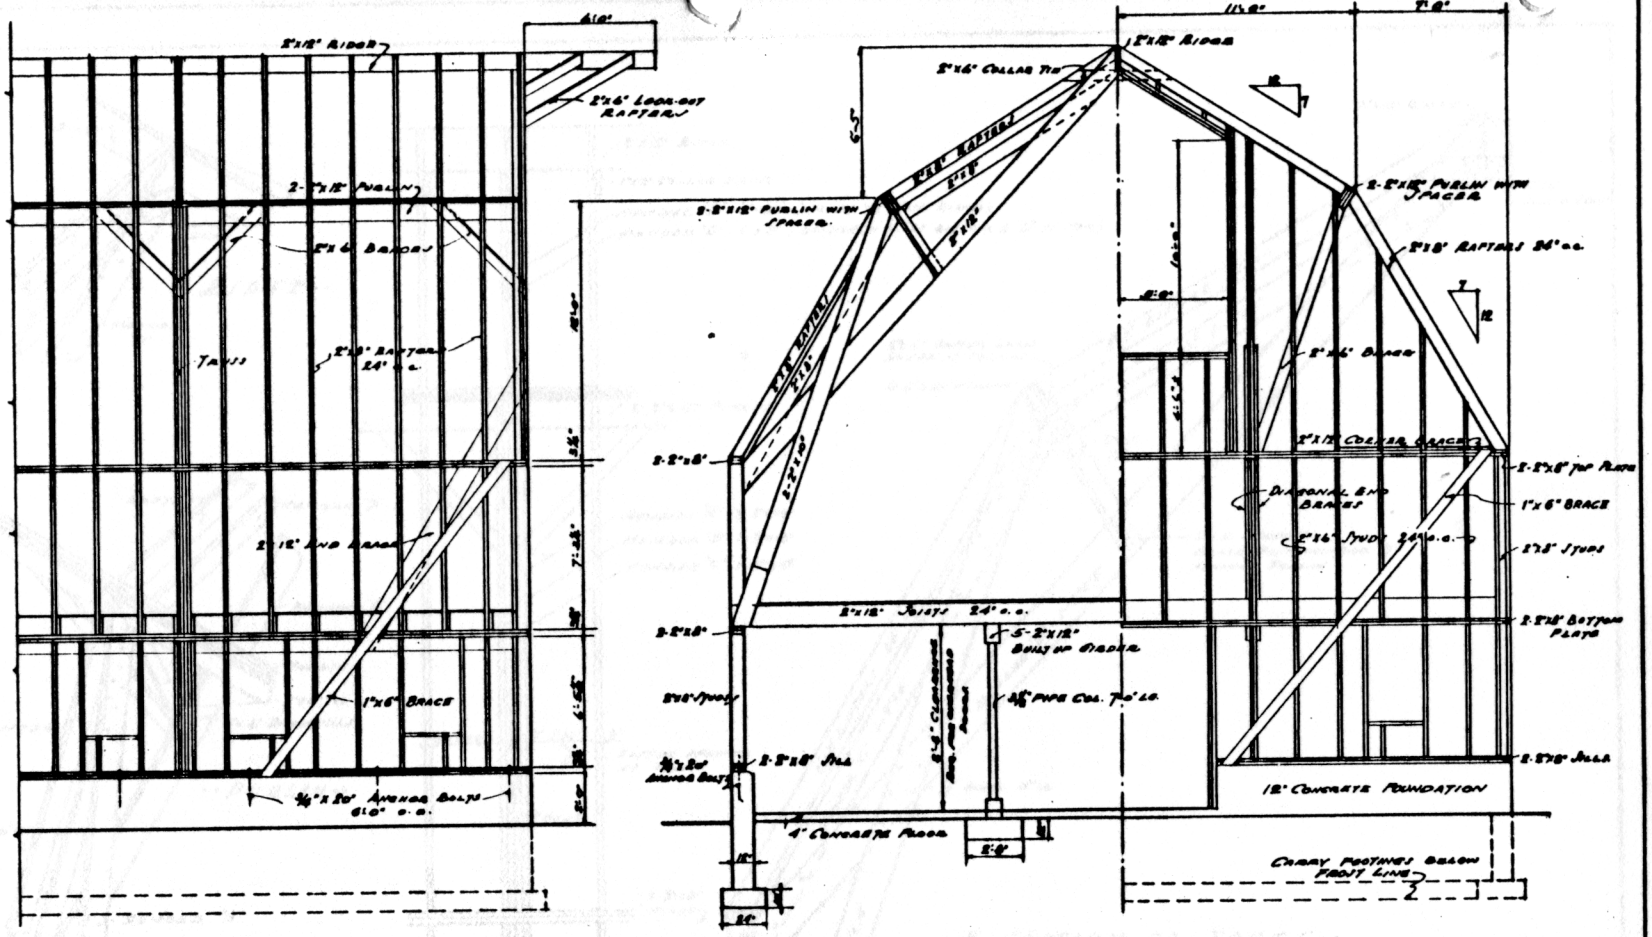

·· SIDE · FRAMING ··
·· ELEVATION ··

·· 1/2 CROSS · SECTION ··

·· 1/2 · END · FRAMING ··
·· ELEVATION ··

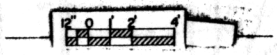

COOPERATIVE EXTENSION WORK IN AGRICULTURE AND HOME ECONOMICS

AND

UNITED STATES DEPARTMENT OF AGRICULTURE COOPERATING

TWO-STORY BARN FRAMING
SHAWVER TRUSS, 36 FT. WIDTH

MASS.	EX. 5673	SHEET 1 OF 2

BASED ON DWG. EX. 5097

INACTIVE