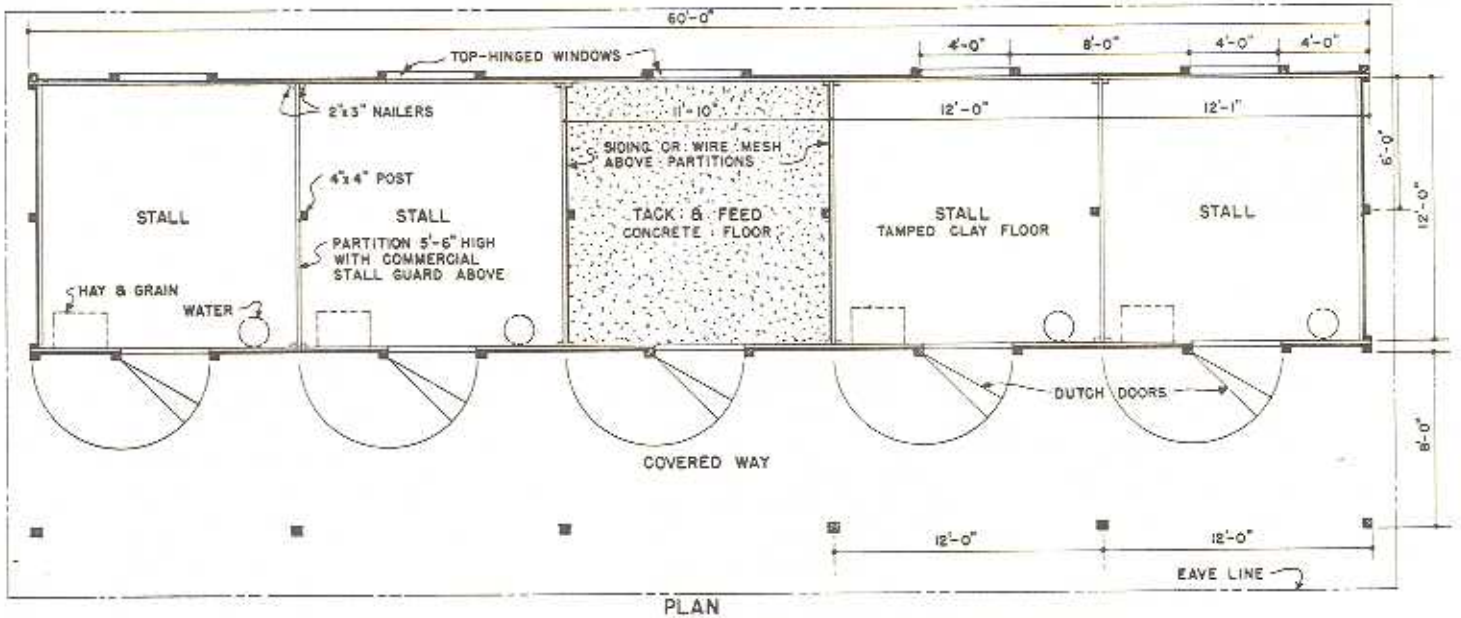

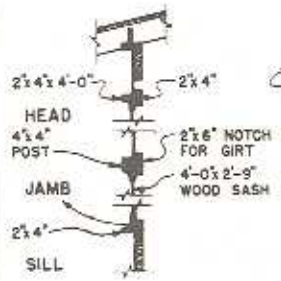

WINDOWS

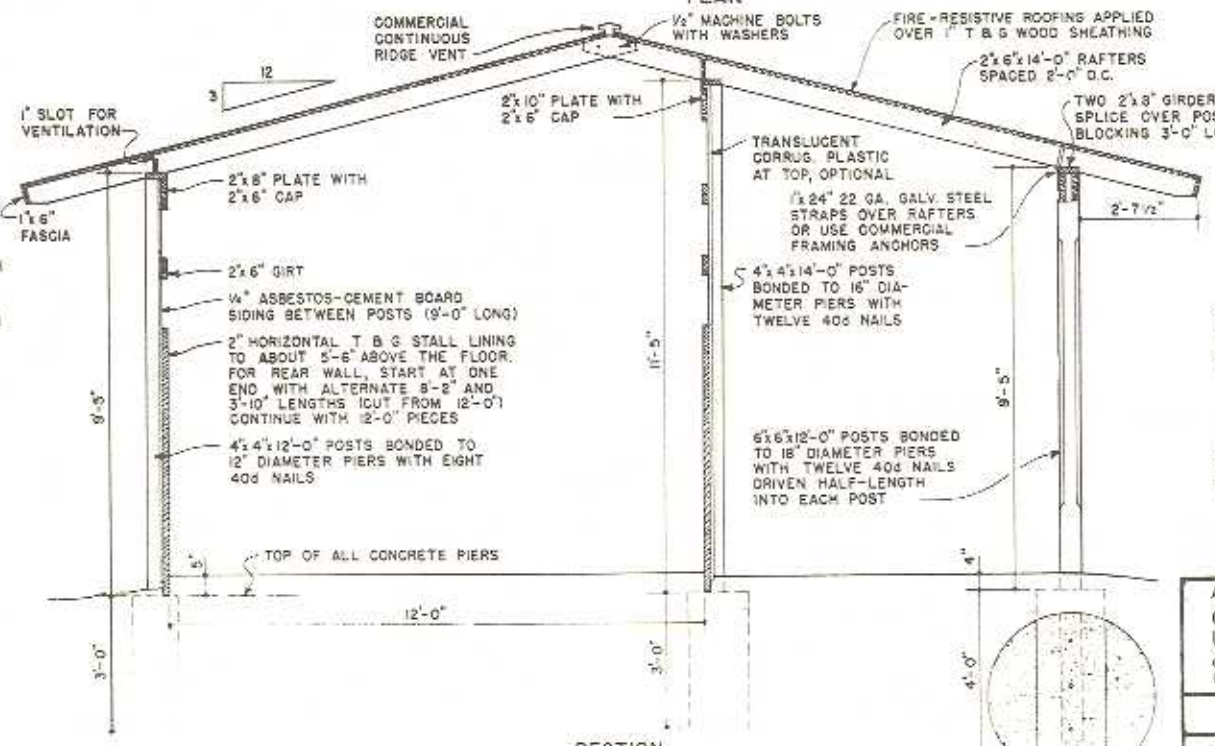

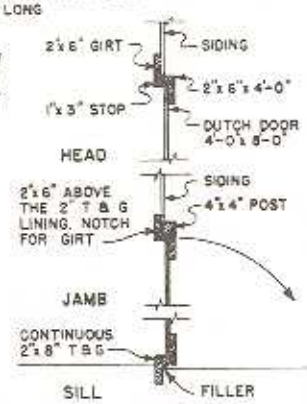

DOORS

ALL POSTS AND OTHER WOOD MEMBERS WITHIN 2'-0" OF GRADE LINE TO BE PRESSURE-TREATED WITH PRESERVATIVE

Agricultural Engineering Department
Cooperative Extension Service
University of Maryland
College Park — Eastern Shore
U.S. Dept. of Agriculture Cooperating

POLE-TYPE
SADDLE HORSE BARN

USDA '55 | EX. 5994 | SHEET 1 OF 2