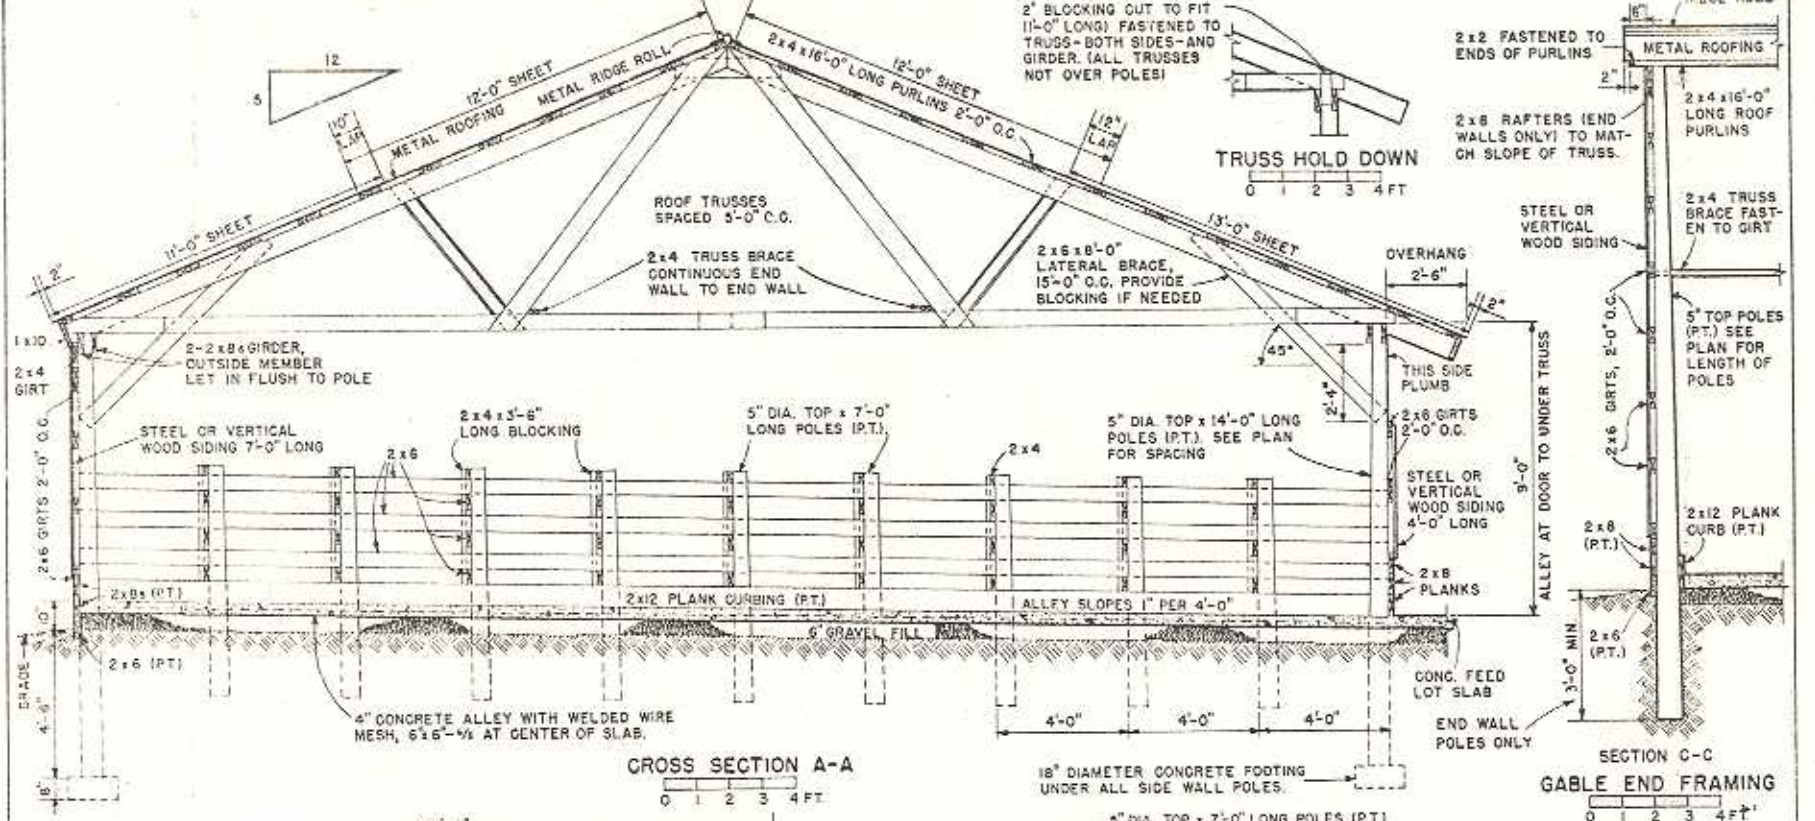


UNIV. OF CONN. PLAN NO. 217A

COOPERATIVE EXTENSION WORK IN AGRICULTURE AND HOME ECONOMICS
DEPARTMENT OF AGRICULTURAL ENGINEERING
UNIVERSITY OF MARYLAND
AND
UNITED STATES DEPARTMENT OF AGRICULTURE COOPERATING

# FREE-STALL BARN
50 COWS

| CONN. '67 | Ex. 6039 | SHEET 1 OF 2 |
|---|---|---|