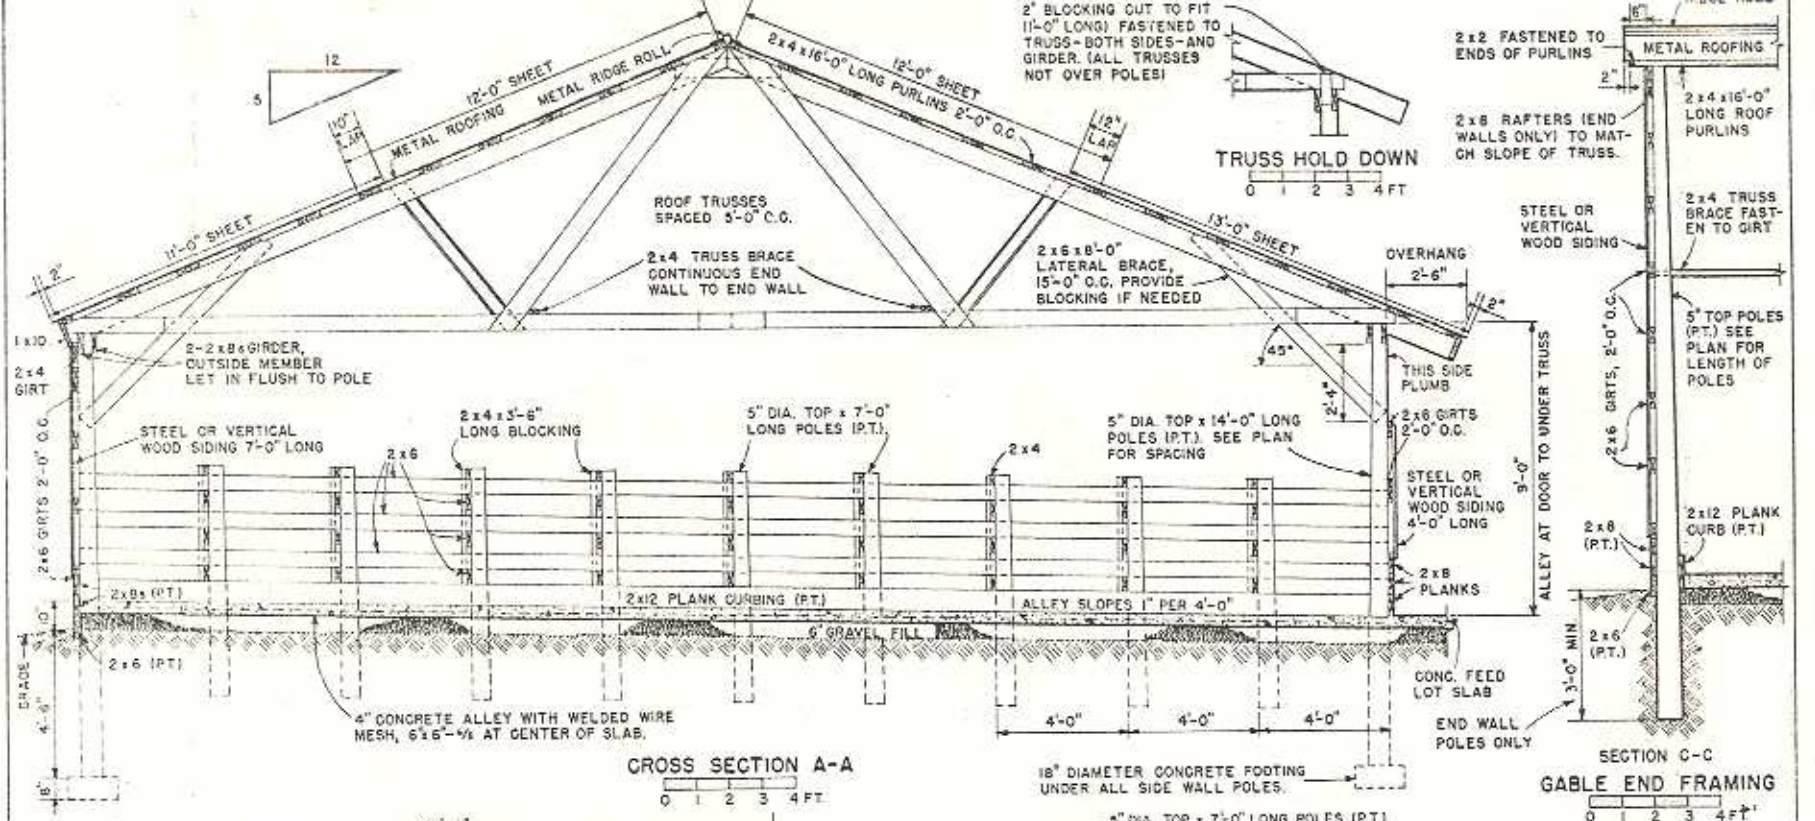

UNIV. OF CONN. PLAN NO. 217A

COOPERATIVE EXTENSION WORK IN AGRICULTURE AND HOME ECONOMICS
DEPARTMENT OF AGRICULTURAL ENGINEERING
UNIVERSITY OF MARYLAND
AND
UNITED STATES DEPARTMENT OF AGRICULTURE COOPERATING

FREE-STALL BARN
50 COWS

CONN. '67	Ex. 6039	SHEET 1 OF 2