NOTE. - USE 3-40d NAILS FOR EACH 2x6 CONNECTION AND 2-40d NAILS FOR EACH 2x4 CONNECTION UNLESS OTHERWISE SPECIFIED
- ALL 40d NAILS ARE RING SHANK NAILS

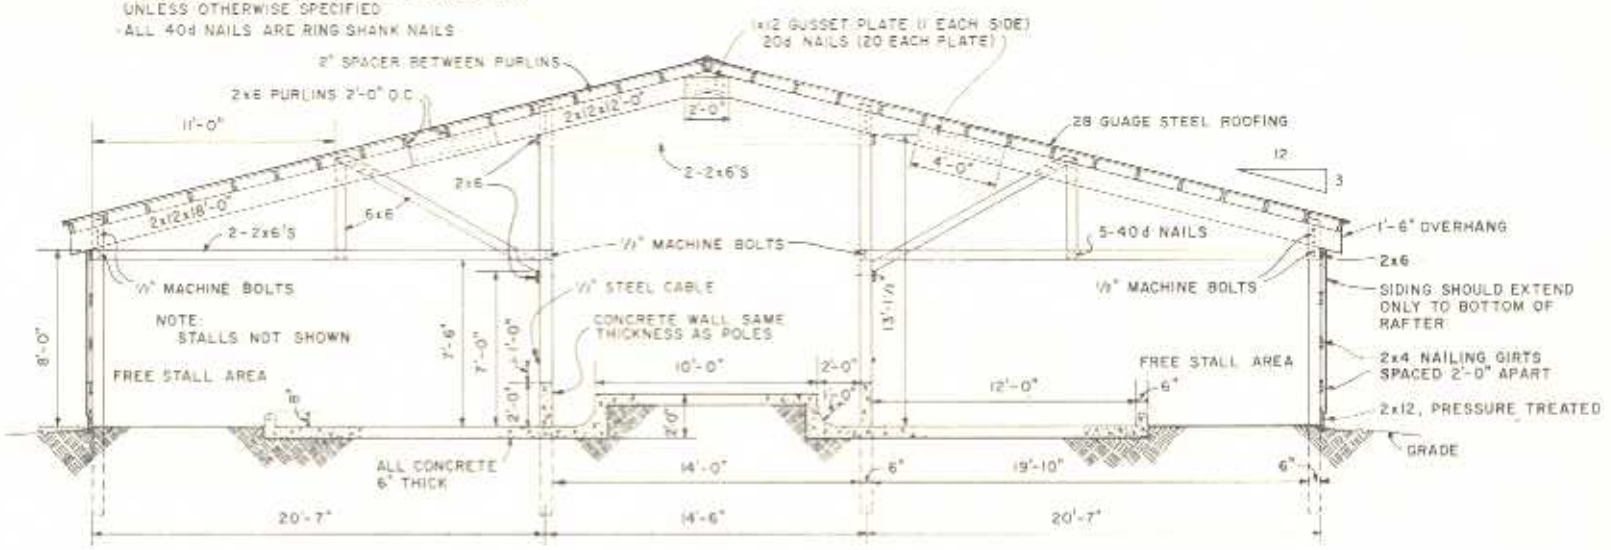

CROSS SECTION
SCALE 0 2 4 6 FT

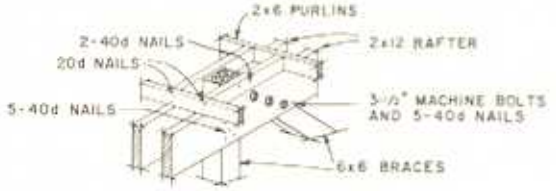

PURLIN TIE AT BRACE

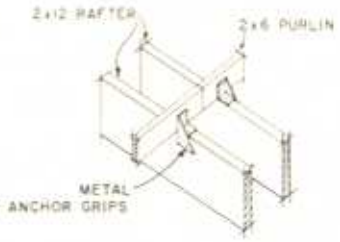

PURLIN TIE AT RAFTER

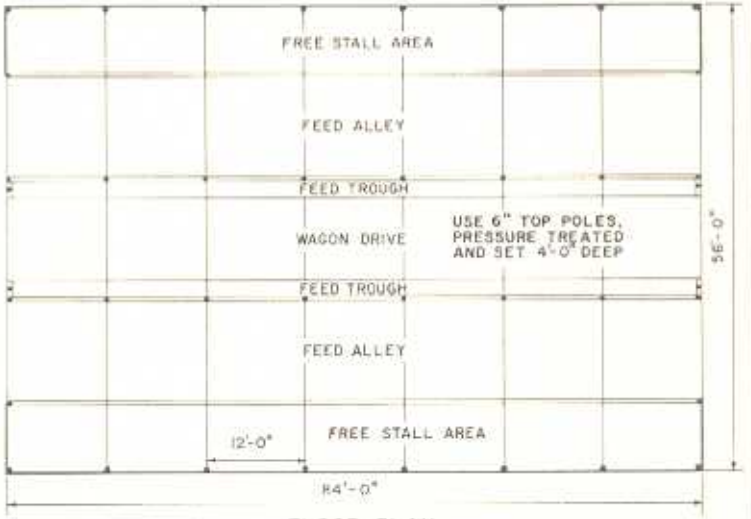

FLOOR PLAN

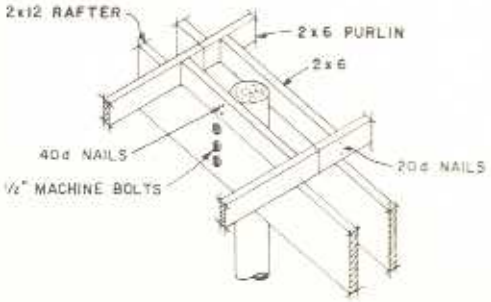

PURLIN TIE AT POLES

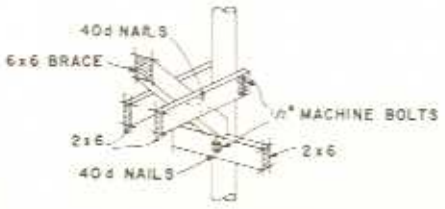

BRACE TIE AT INNER POLE

COOPERATIVE EXTENSION WORK IN AGRICULTURE AND HOME ECONOMICS
DEPARTMENT OF AGRICULTURAL ENGINEERING
UNIVERSITY OF MARYLAND
AND
U.S. DEPARTMENT OF AGRICULTURE COOPERATING

DAIRY BARN
POLE FRAME CONSTRUCTION

WYO '71	6112	SHEET 1 OF 2

UNIV. OF WYOMING PLAN FS 24