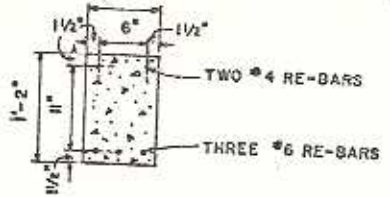

BEAM SECTION

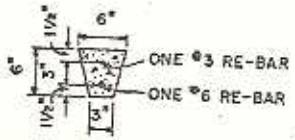

SLAT SECTION

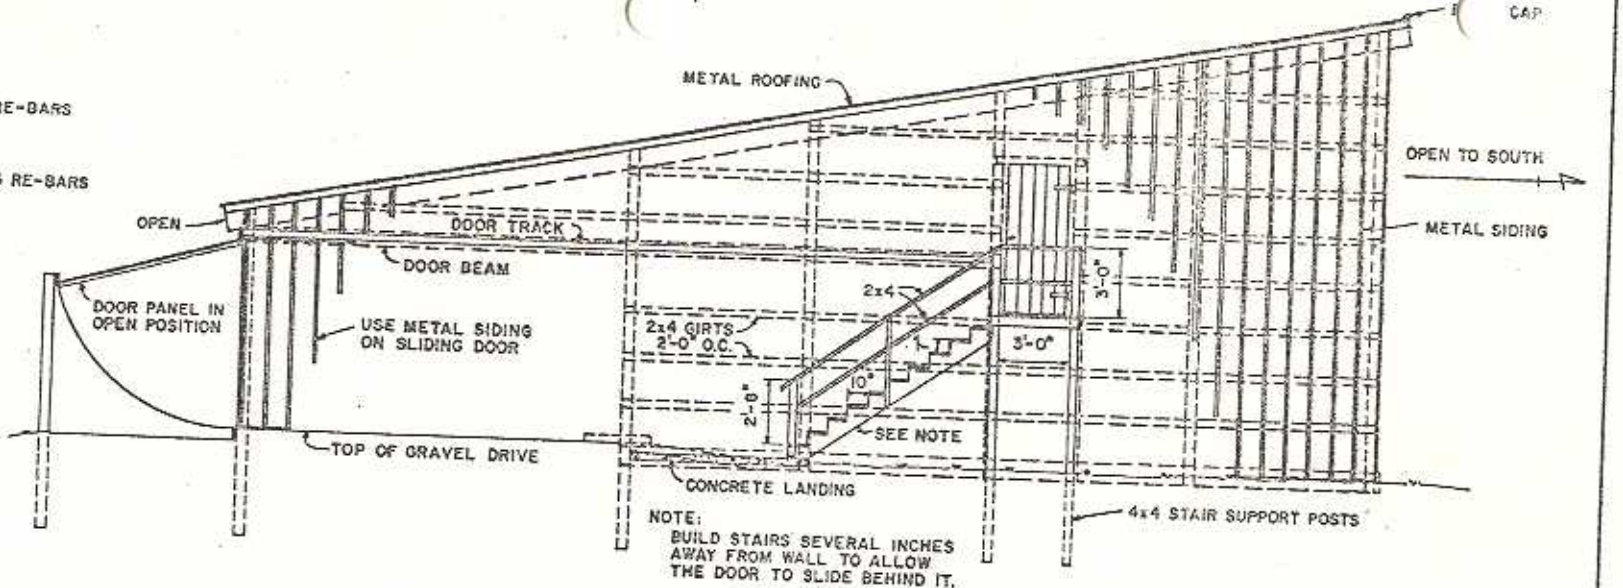

END VIEW

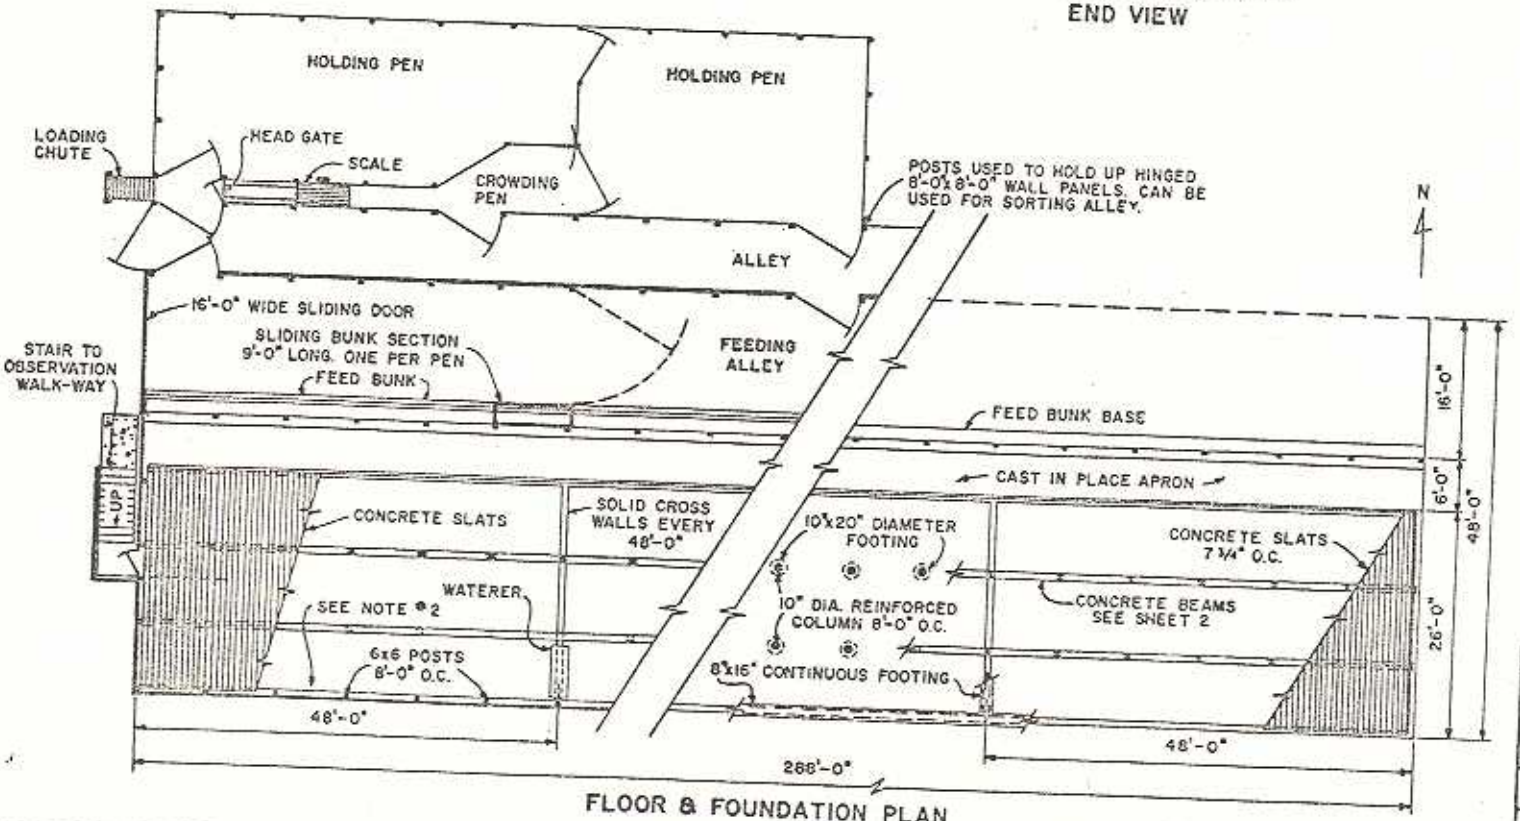

FLOOR & FOUNDATION PLAN

NOTE:
1. EACH 48'-0" PEN SECTION OF THE BUILDING WILL HOUSE 75 HEAD OF FEEDER CATTLE AT 20 SQ. FT. PER ANIMAL.
2. LEAVE FOUR CONSECUTIVE SLATS LOOSE SO THEY CAN BE REMOVED FOR PUMPING WASTE FROM THE PIT. THE BEST LOCATION IS APPROX. AT THE CENTER OF THE FRONT PART OF EACH PEN.

BASED ON PLAN NO. 565 UNIV. OF ILL.

COOPERATIVE EXTENSION WORK IN AGRICULTURE AND HOME ECONOMICS

AND UNITED STATES DEPARTMENT OF AGRICULTURE COOPERATING

CONFINEMENT BEEF BARN
REAR DRIVEWAY

ILL. '73	6158	SHEET 1 OF 3