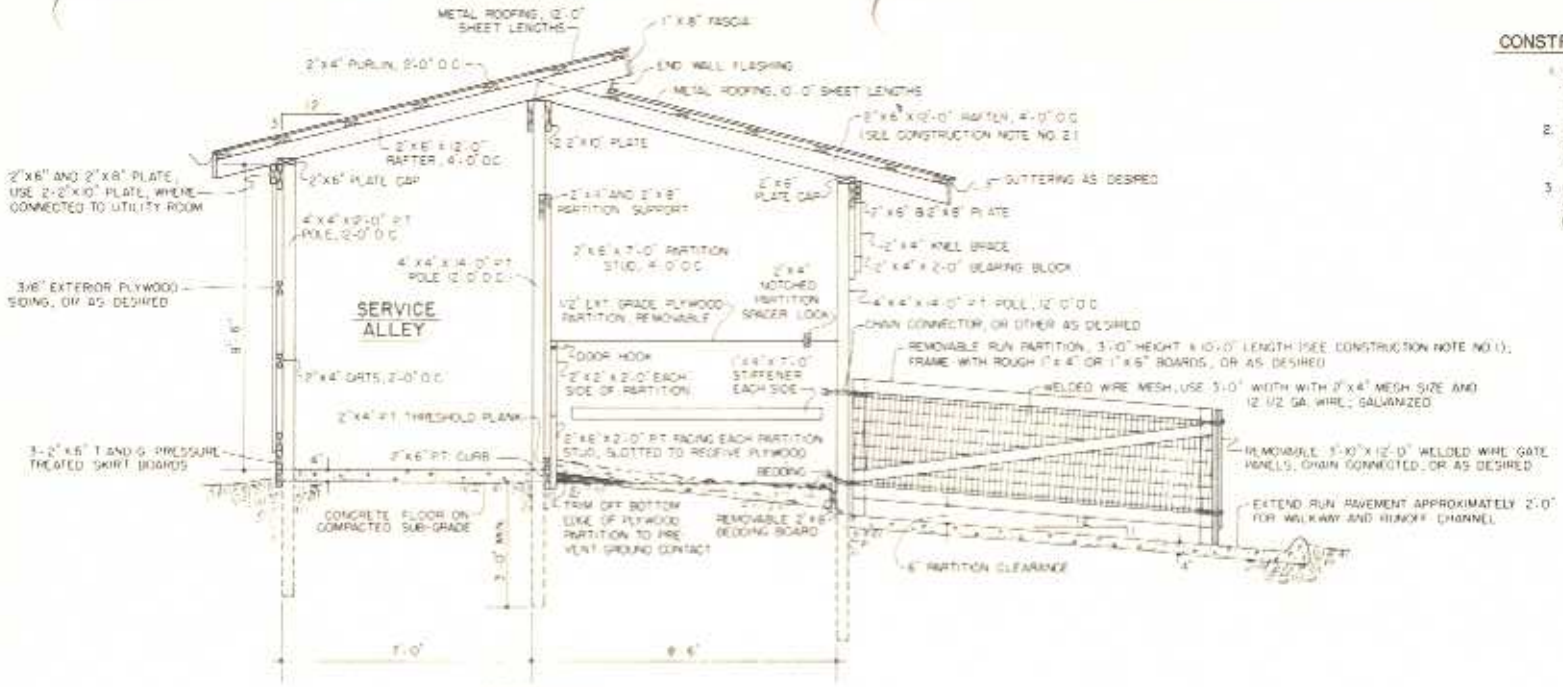

SECTION A-A

CONSTRUCTION NOTES

1. WIRE RUN PARTITIONS ARE 9'-8" LONG WHERE CONNECTED TO FRONT POLES (6 REQUIRED IN 15-PEN UNIT).
2. USE FRAMING ANCHORS, PLUMBER'S STRAP, OR OTHER MEANS TO SECURE RAFTERS AGAINST WIND UPLIFT.
3. UTILITY ROOM SHOULD BE INSULATED AND HEATED; TYPE OF INSULATION AND LINING MATERIALS ARE LEFT TO BUILDER'S DISCRETION.

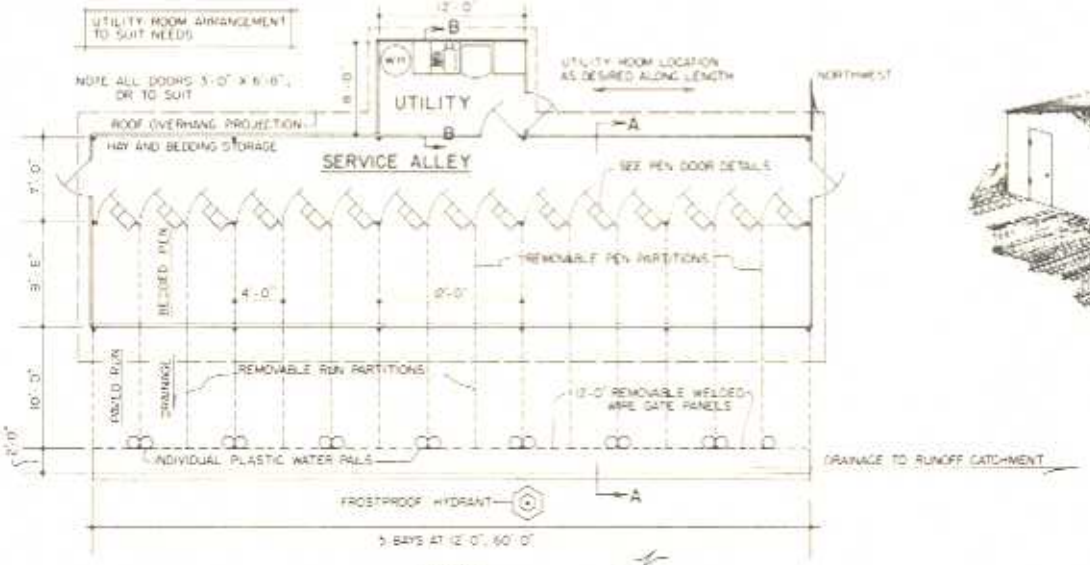

PLAN

0 2' 4' 6' 8'
12' 3' 5' 7'

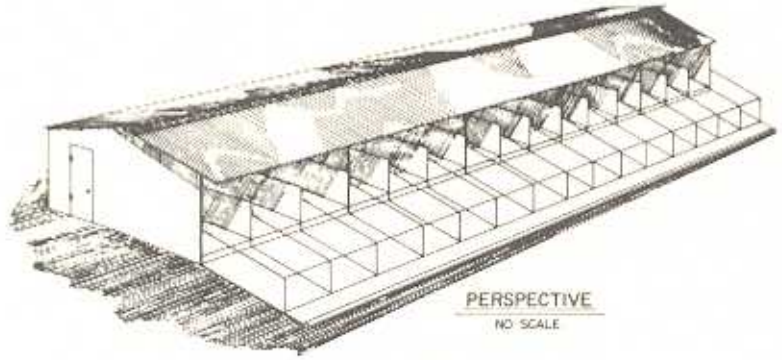

PERSPECTIVE
NO SCALE

NOTE:
CONSULT LOCAL HEALTH AND BUILDING CODE AUTHORITIES BEFORE STARTING CONSTRUCTION.

BASED ON: VPI & SU
PLAN NO. B-7.61

COOPERATIVE EXTENSION WORK IN AGRICULTURE AND HOME ECONOMICS

AND
UNITED STATES DEPARTMENT OF AGRICULTURE COOPERATING

COLD CALF HOUSING
INDIVIDUAL CONFINEMENT

VA '77	6271	SHEET 1 OF 2