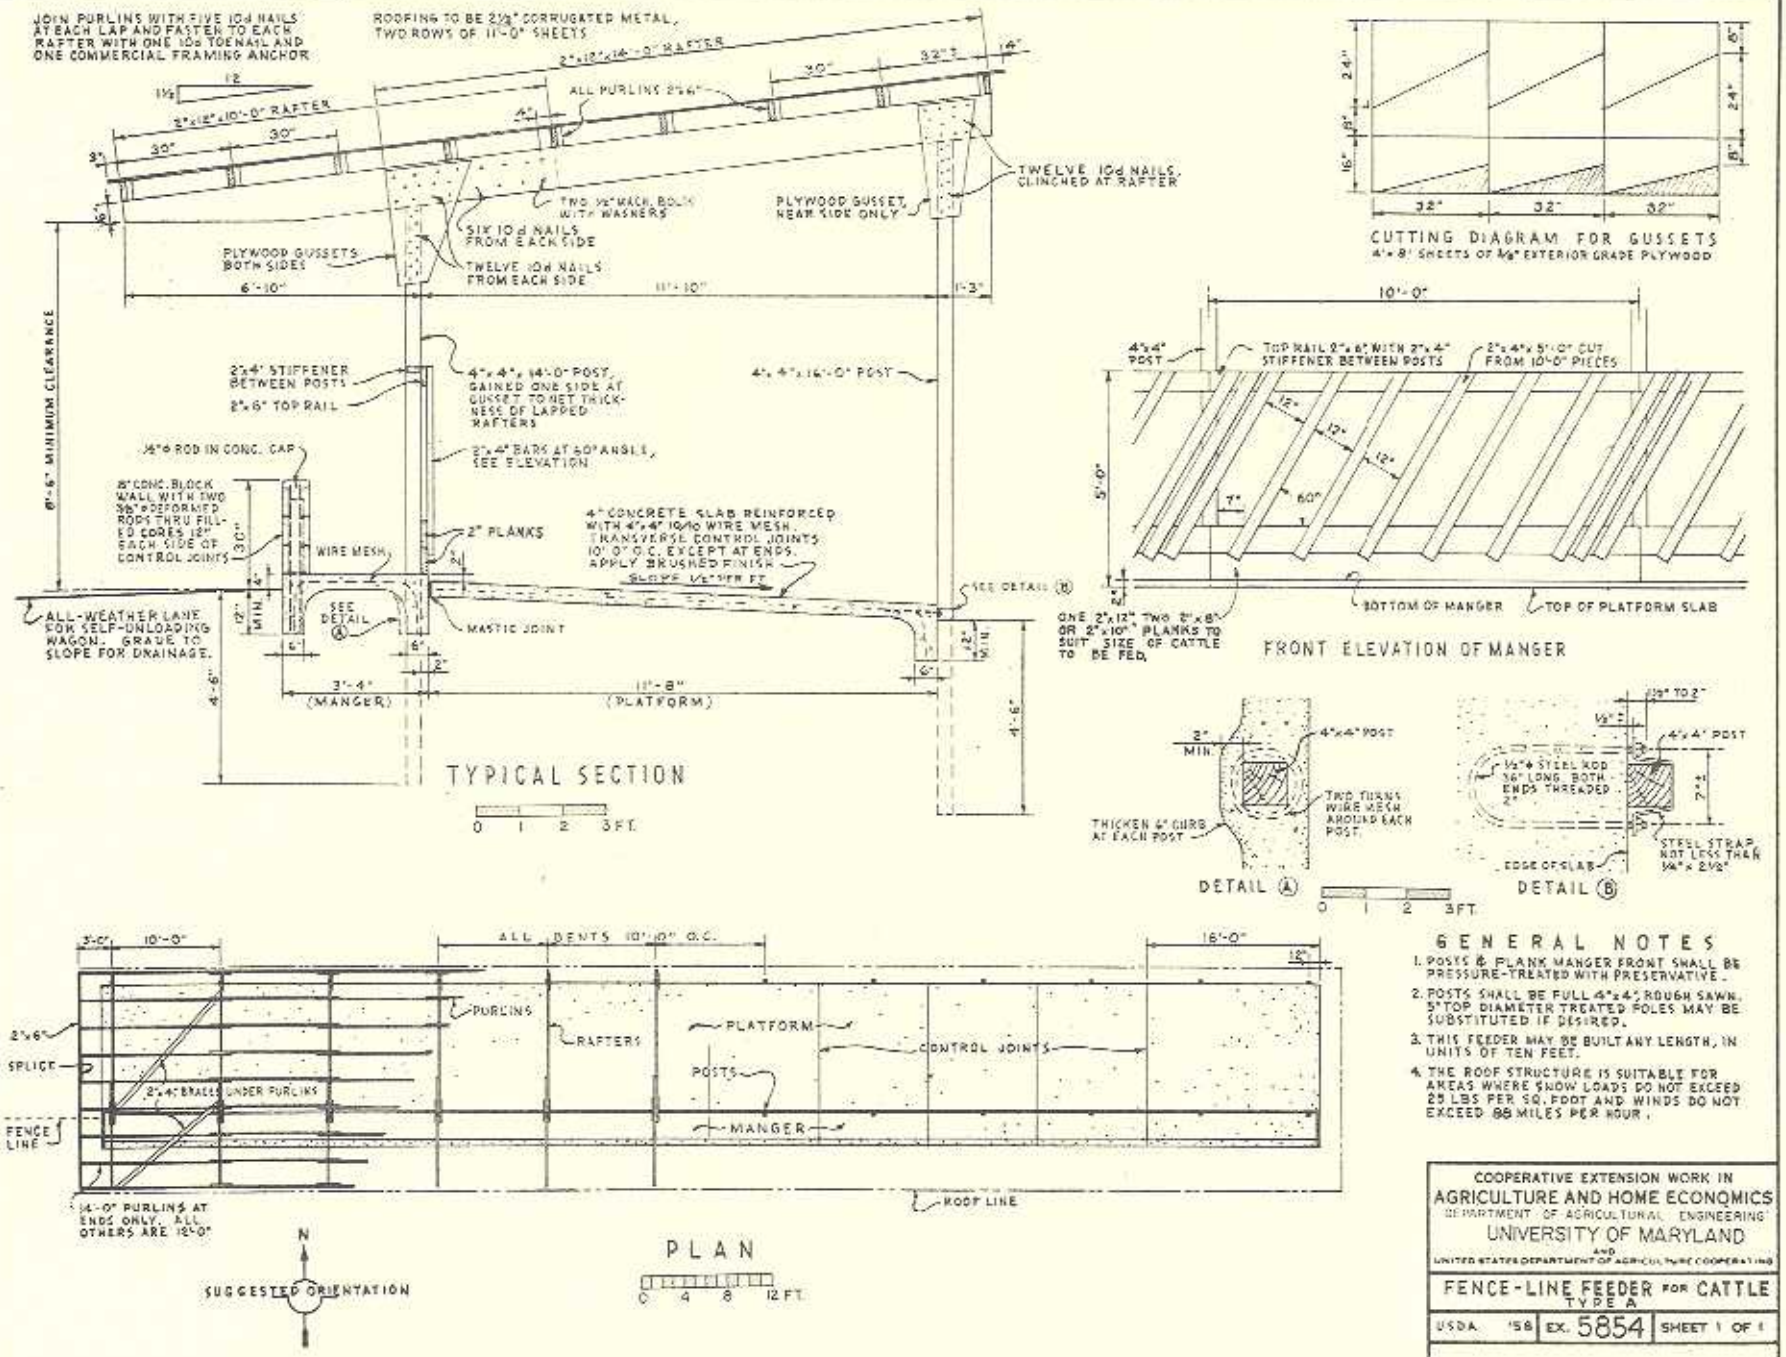

GENERAL NOTES

1. POSTS & PLANK MANGER FRONT SHALL BE PRESSURE-TREATED WITH PRESERVATIVE.
2. POSTS SHALL BE FULL 4"x4", ROUGH SAWN, 5" TOP DIAMETER TREATED POLES MAY BE SUBSTITUTED IF DESIRED.
3. THIS FEEDER MAY BE BUILT ANY LENGTH, IN UNITS OF TEN FEET.
4. THE ROOF STRUCTURE IS SUITABLE FOR AREAS WHERE SNOW LOADS DO NOT EXCEED 25 LBS PER SQ. FOOT AND WINDS DO NOT EXCEED 88 MILES PER HOUR.

COOPERATIVE EXTENSION WORK IN
AGRICULTURE AND HOME ECONOMICS
DEPARTMENT OF AGRICULTURAL ENGINEERING
UNIVERSITY OF MARYLAND
AND
UNITED STATES DEPARTMENT OF AGRICULTURE COOPERATING

FENCE-LINE FEEDER FOR CATTLE
TYPE A

USDA 158 | EX. 5854 | SHEET 1 OF 1