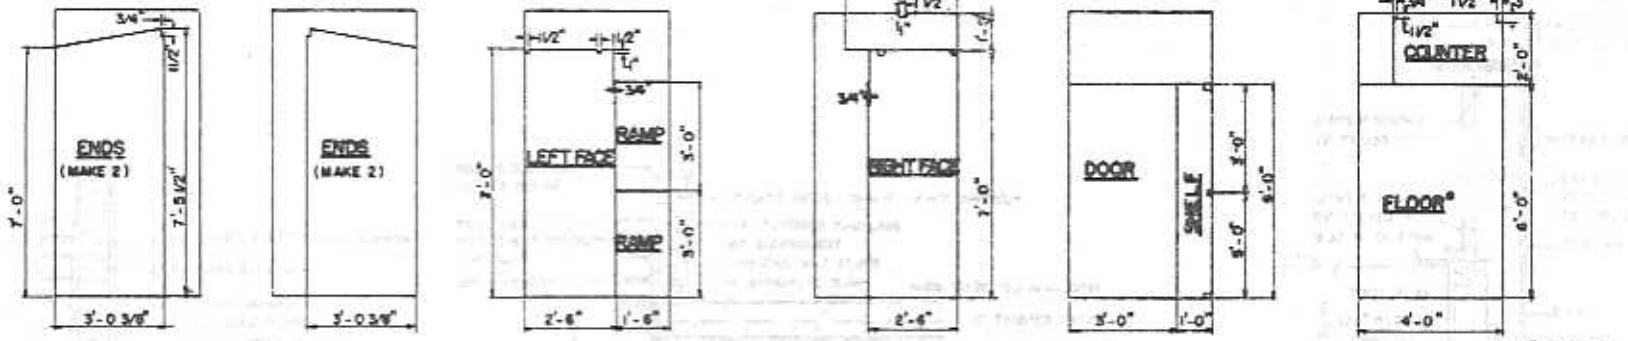

NOTE: ALL PIECES ARE TO BE 3/8" PLYWOOD UNLESS OTHERWISE NOTED.

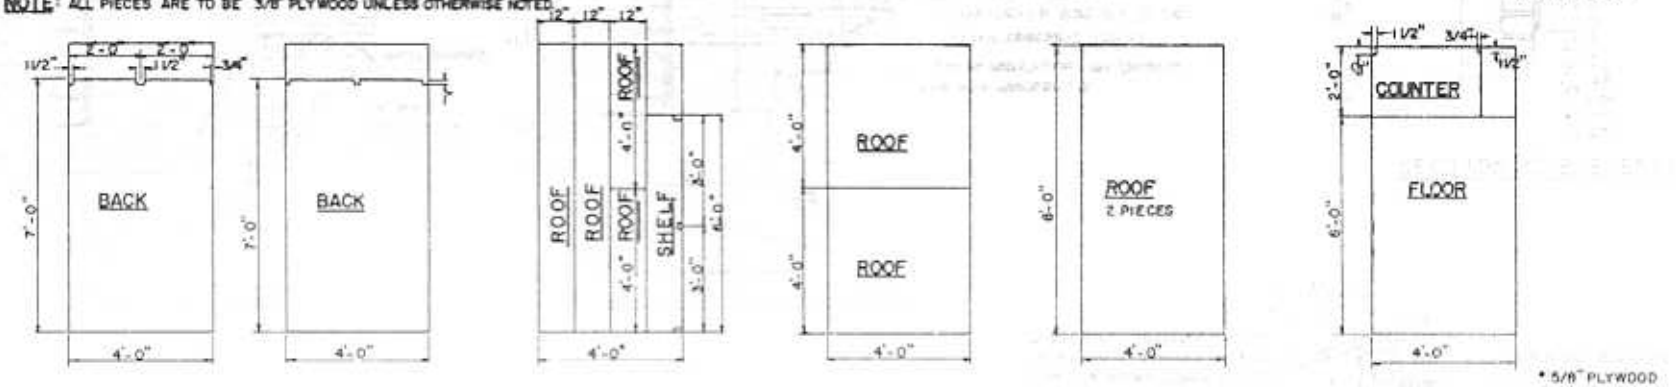

APA EXTERIOR PLYWOOD RECOMMENDED FOR CONSTRUCTION

PLYWOOD CUTTING DETAILS

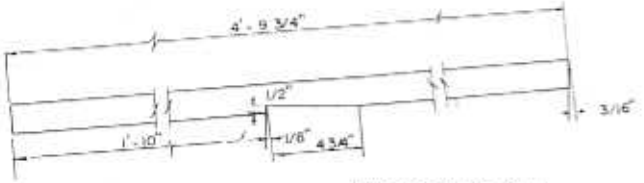

RAFTER DETAIL
(NOT TO SCALE)

RAMP

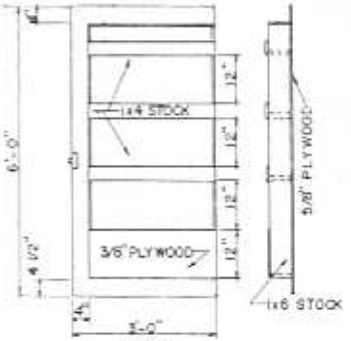

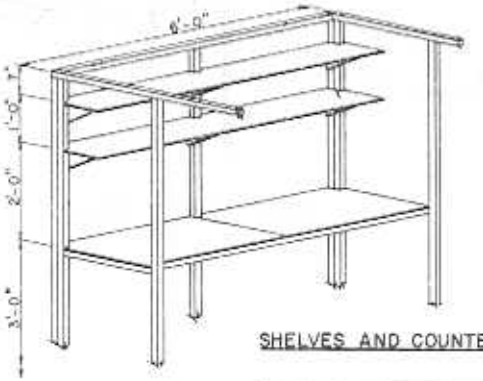

SHELVES AND COUNTER

ISOMETRIC PROJECTIONS

COOPERATIVE EXTENSION WORK IN AGRICULTURE AND HOME ECONOMICS

AND UNITED STATES DEPARTMENT OF AGRICULTURE COOPERATING

OUTDOOR GARDEN STORAGE

APA	'77	6284	SHEET 2 OF 3