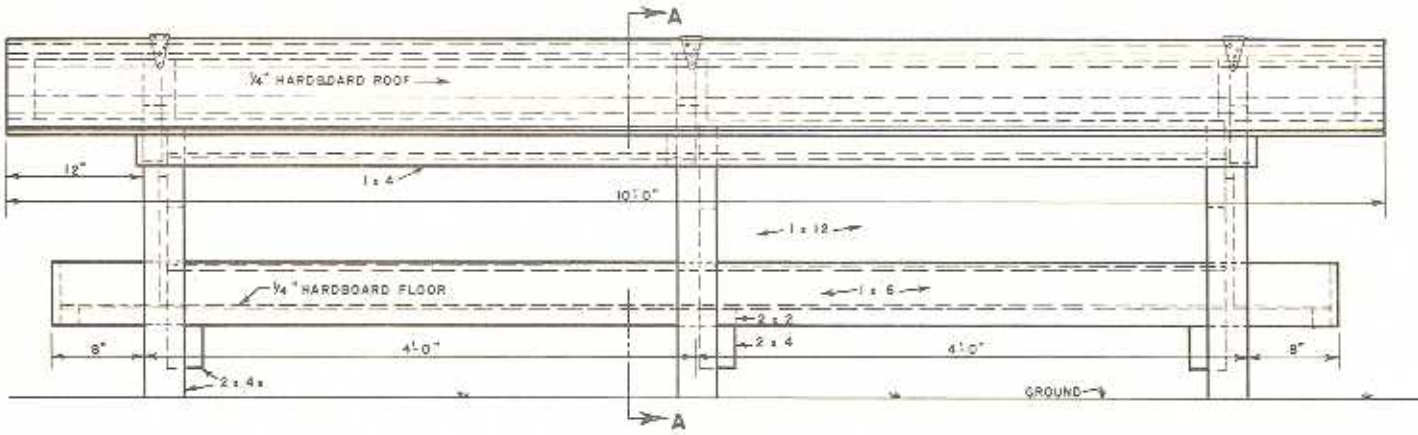

ELEVATION

0 1 FT.

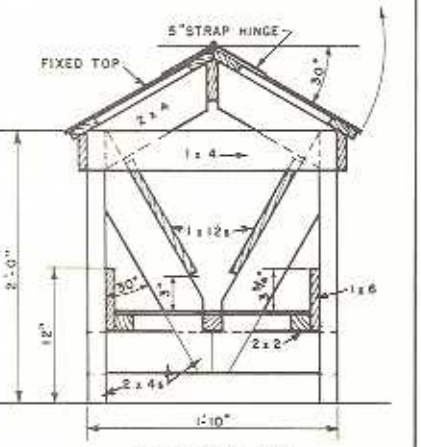

SECTION A-A

0 1 FT.

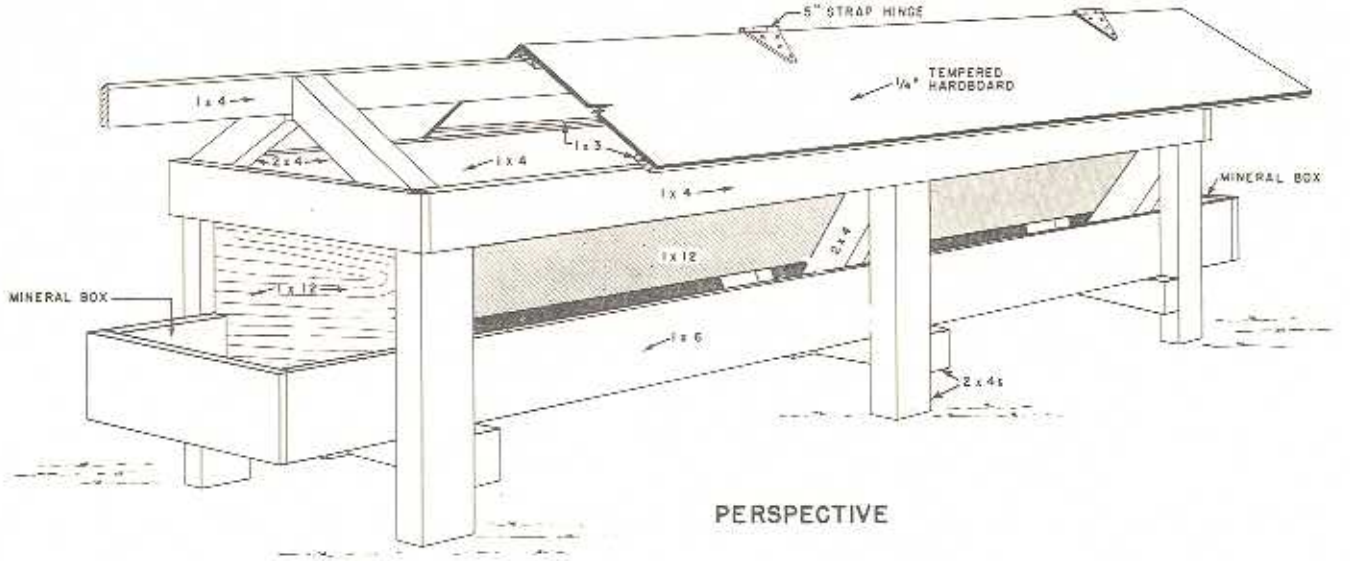

PERSPECTIVE

NOTE:
NON-CORROSIVE FASTENINGS SHOULD BE USED THRU-OUT.
ALL WOOD SHOULD BE TREATED WITH A NON-TOXIC PRESERVATIVE.

BASED ON UTAH PLAN NO. 3-003

COOPERATIVE EXTENSION WORK IN AGRICULTURE AND HOME ECONOMICS
DEPARTMENT OF AGRICULTURAL ENGINEERING
UNIVERSITY OF MARYLAND
AND
UNITED STATES DEPARTMENT OF AGRICULTURE COOPERATING

LAMB FEEDER

USDA '60 | EX. 5915 | SHEET 1 OF 1