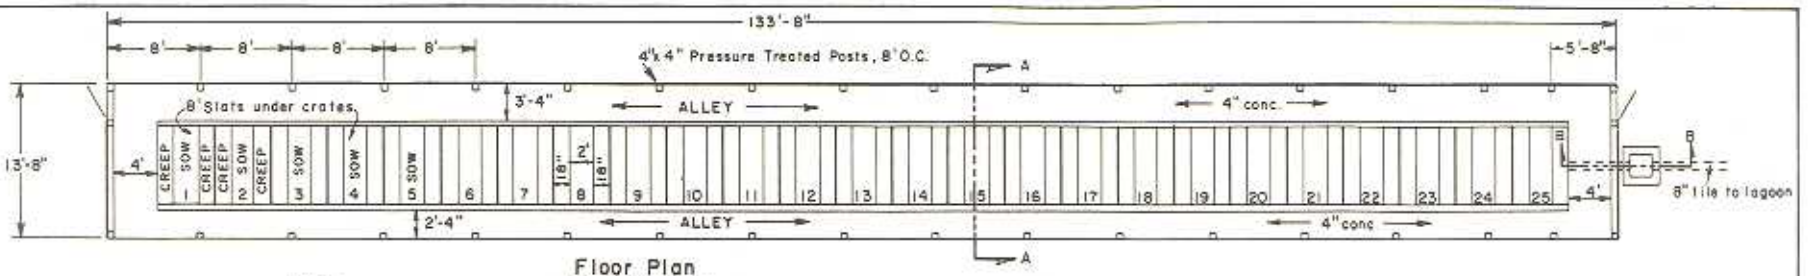

Floor Plan

0 4 8 12FT

NOTE
Minimum compressive strength of concrete to be 4000psi.

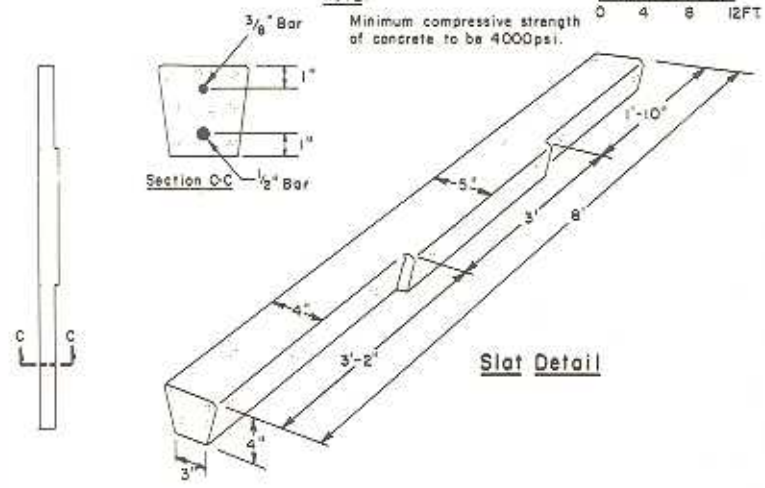

Slat Detail

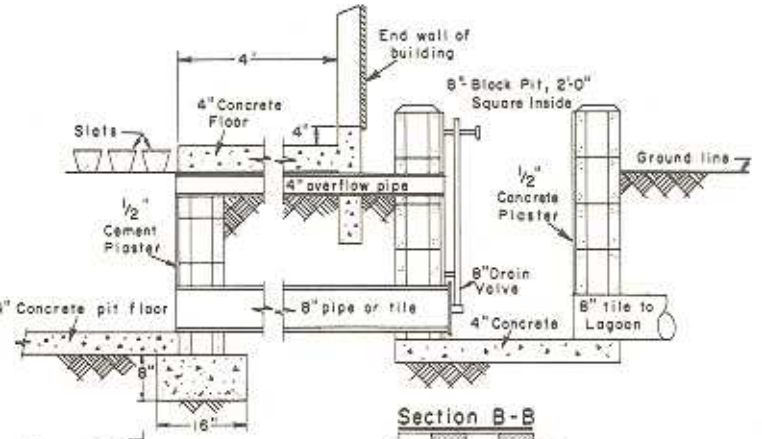

Section B-B

0 1 2FT

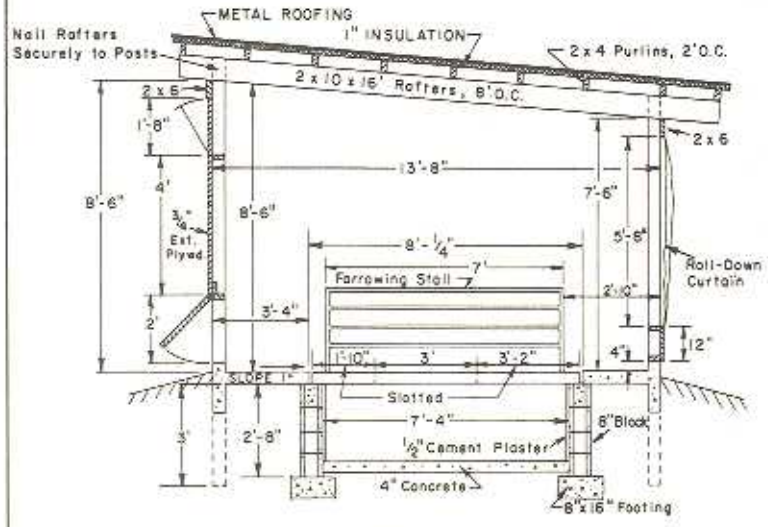

Section A-A

0 1 2 3 4FT.

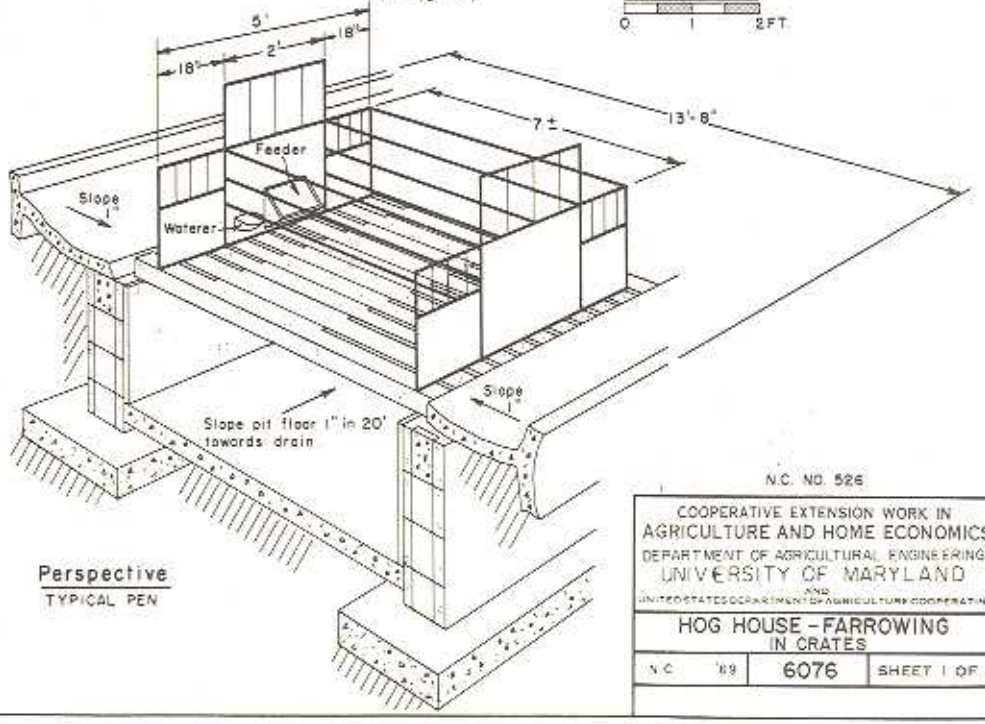

Perspective

TYPICAL PEN

N.C. NO. 526

COOPERATIVE EXTENSION WORK IN
AGRICULTURE AND HOME ECONOMICS
DEPARTMENT OF AGRICULTURAL ENGINEERING
UNIVERSITY OF MARYLAND
AND
UNITED STATES DEPARTMENT OF AGRICULTURE COOPERATING

HOG HOUSE - FARROWING IN CRATES

N.C.	'69	6076	SHEET 1 OF 1