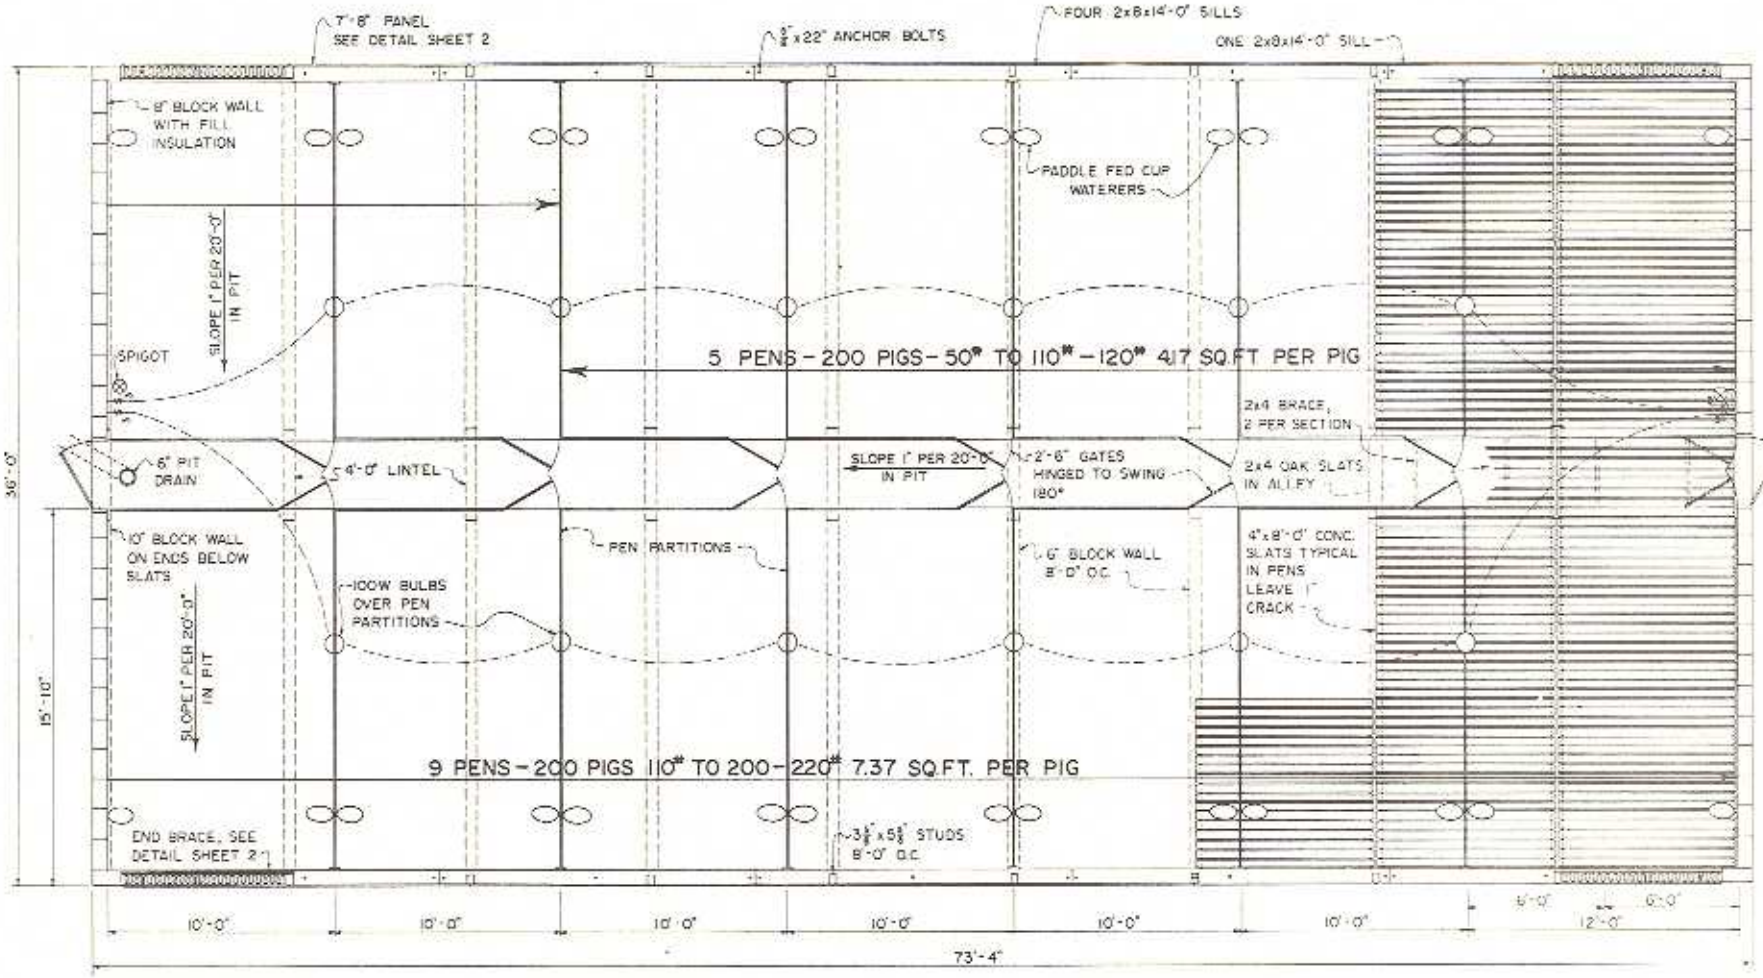

PLAN

SCALE: 0 2 4 6 FT

VENTILATION NOTE:
4-4100-4400 CFM FANS REQUIRED 18'-0" O.C.
FANS 2 AND 4 SET TIMER ON 2 MINUTES OUT OF 10 AND SET THERMOSTATS 50°F
FAN 1 SET THERMOSTAT ON 65°F
FAN 3 SET THERMOSTAT ON 80°F

NOTE:
PENS CAN BE USED AS EMPTIED FOR ANY GROUP OF PIGS.

NOTE:
CONSULT LOCAL HEALTH AUTHORITIES BEFORE STARTING CONSTRUCTION TO BE SURE THAT THE PLAN CONFORMS WITH LOCAL CODES AND REGULATIONS

V.P.I. PLAN G 1.13

COOPERATIVE EXTENSION WORK IN
AGRICULTURE AND HOME ECONOMICS
DEPARTMENT OF AGRICULTURAL ENGINEERING
UNIVERSITY OF MARYLAND
AND
UNITED STATES DEPARTMENT OF AGRICULTURE COOPERATING

FINISHING FLOOR
FOR 400 PIGS

VA.	TO	6104	SHEET 1 OF 3