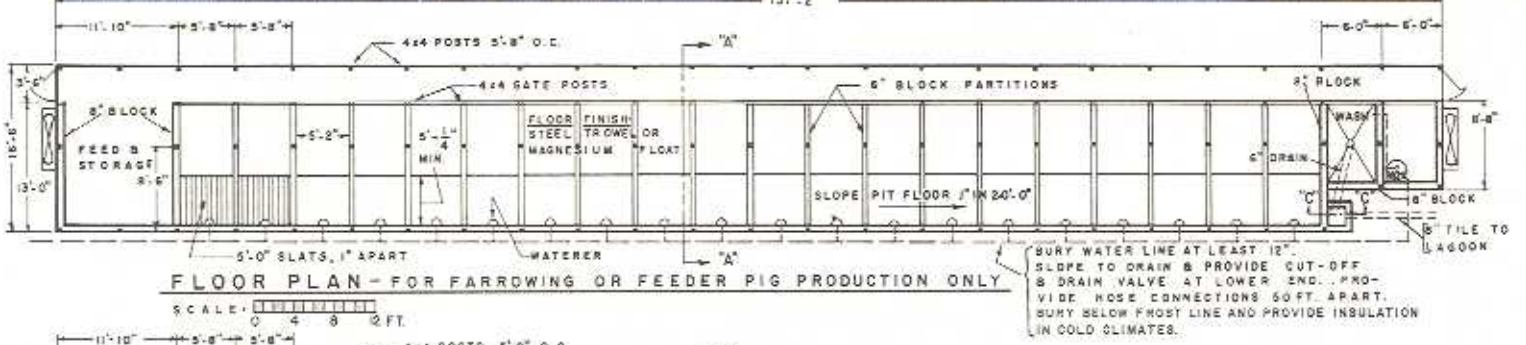

FLOOR PLAN - FOR FARROWING OR FEEDER PIG PRODUCTION ONLY

SCALE: 0 4 8 12 FT.

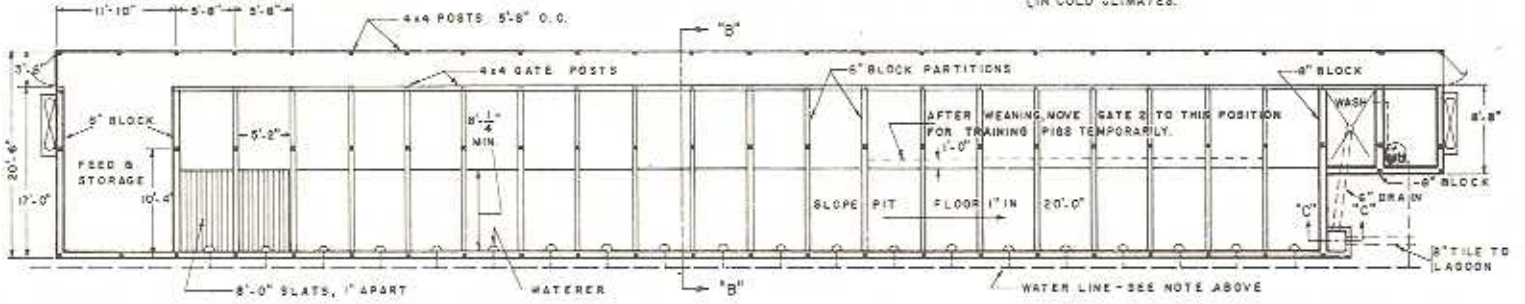

FLOOR PLAN - FOR FARROW TO FINISH

SCALE: 0 4 8 12FT.

FLOOR PLAN - TYPICAL PEN

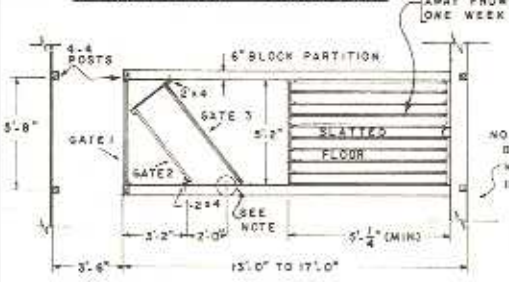

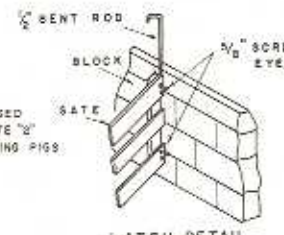

LATCH DETAIL

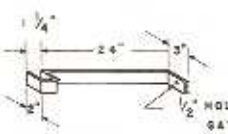

BACK-UP BAR

¼" x 2" STEEL

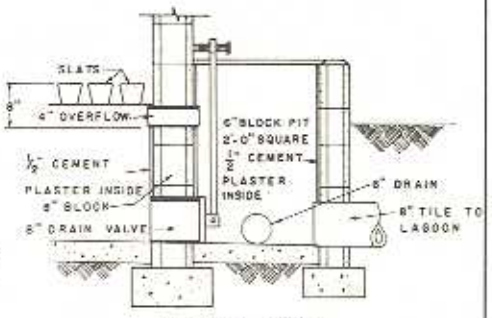

SECTION "C-C"

SCALE 0 1 2 FT.

NOTE: CONSULT LOCAL HEALTH AND BUILDING CODE AUTHORITIES BEFORE STARTING CONSTRUCTION

BASED ON USDA PLAN NO. 6075

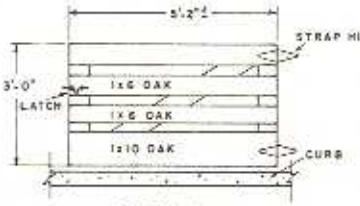

GATE 1

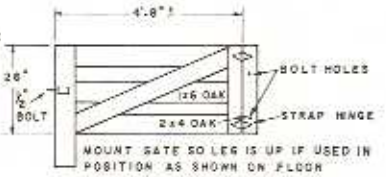

MOUNT GATE SO LEG IS UP IF USED IN POSITION AS SHOWN ON FLOOR PLAN OF FARROW TO FINISH

GATE 2

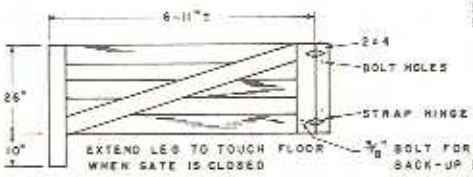

EXTEND LEG TO TOUCH FLOOR WHEN GATE IS CLOSED

GATE 3

COOPERATIVE EXTENSION WORK IN AGRICULTURE AND HOME ECONOMICS
DEPARTMENT OF AGRICULTURAL ENGINEERING
UNIVERSITY OF MARYLAND
AND
UNITED STATES DEPARTMENT OF AGRICULTURE COOPERATING

HOG HOUSES-FARROWING FARROW TO FINISH

MISS. '73	6157	SHEET 1 OF 3