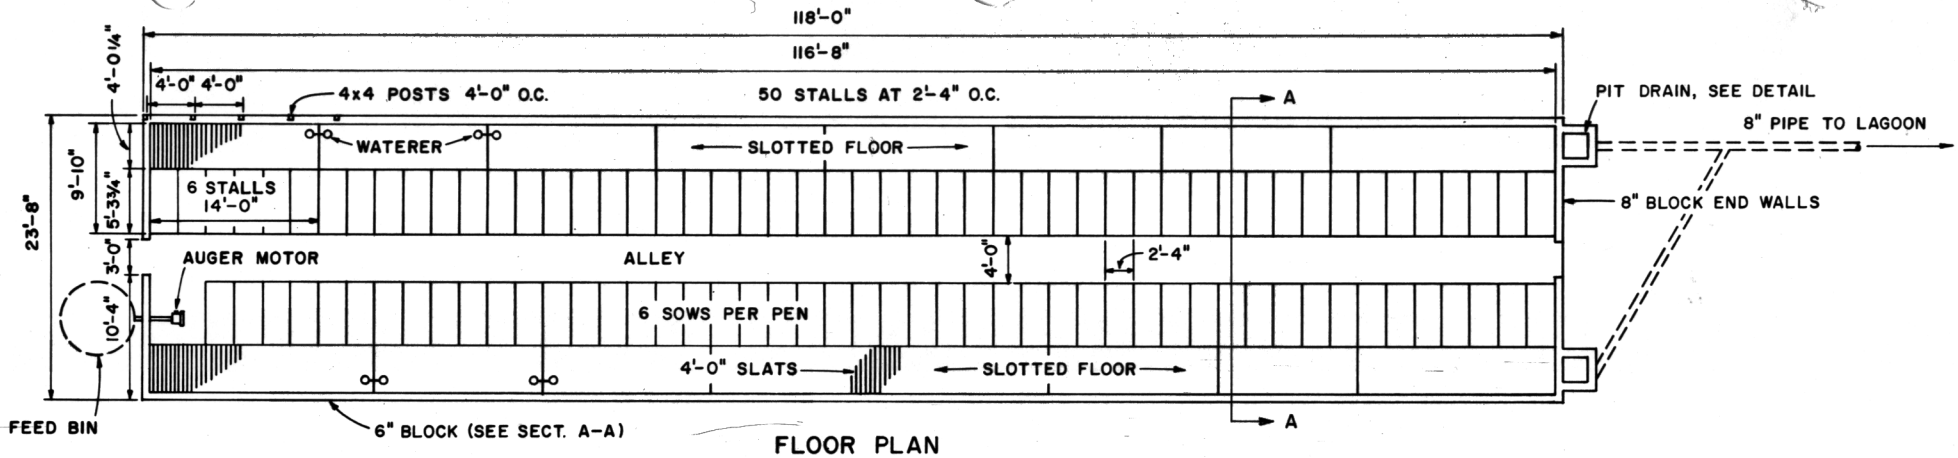

FLOOR PLAN

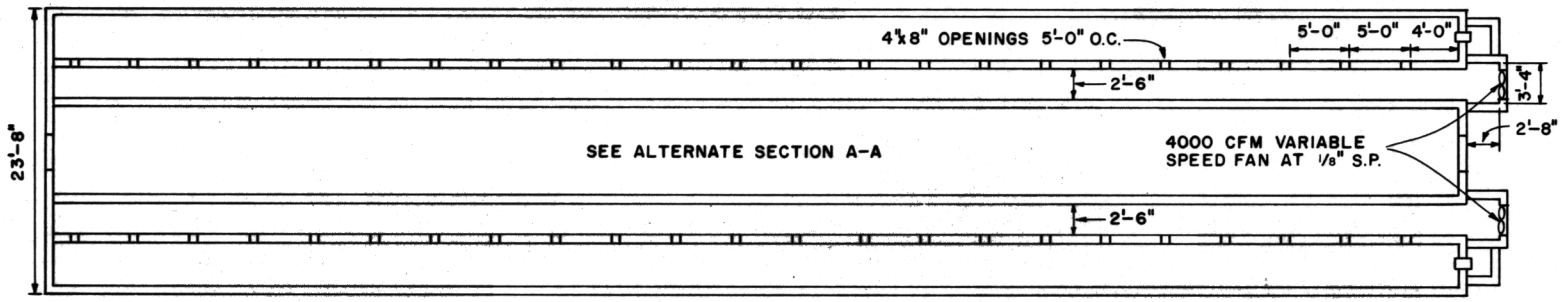

UNDER SLAT VENTILATION LAYOUT

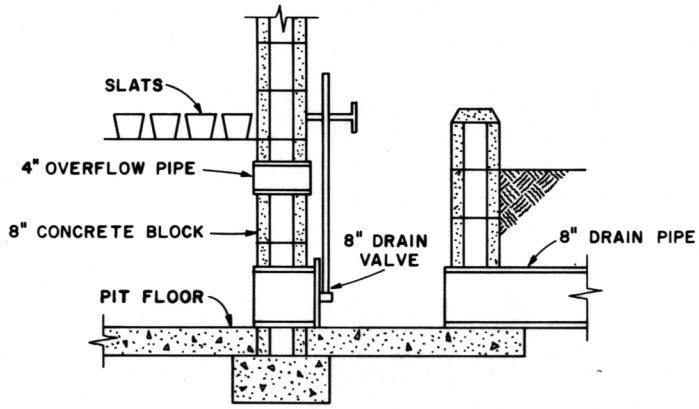

PIT DRAIN DETAIL

SCALE: ¾"=1'-0"

12" 6" 0 1'

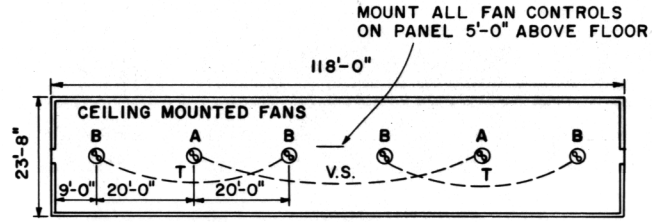

T = THERMOSTAT CONTROL
V.S. = VARIABLE SPEED CONTROL
FAN A - 4000 TO 5000 CFM VARIABLE SPEED AT ⅛" S.P.
FAN B - 4000 TO 5000 CFM SINGLE SPEED AT ⅛" S.P.

VENTILATION LAYOUT
NO SCALE

NOTE:
CONSULT LOCAL HEALTH AND BUILDING CODE AUTHORITIES BEFORE STARTING CONSTRUCTION.

12" 1' 3' 5' 7'
0 2' 4' 6' 8'

SCALE: ⅛"=1'-0" UNLESS OTHERWISE NOTED.

COOPERATIVE EXTENSION WORK IN
AGRICULTURE AND HOME ECONOMICS

AND
UNITED STATES DEPARTMENT OF AGRICULTURE COOPERATING

SOW GESTATION HOUSE

BASED ON: N.C. STATE UNIV. PLAN NO. 530

N.C. '75	6221	SHEET 1 OF 2