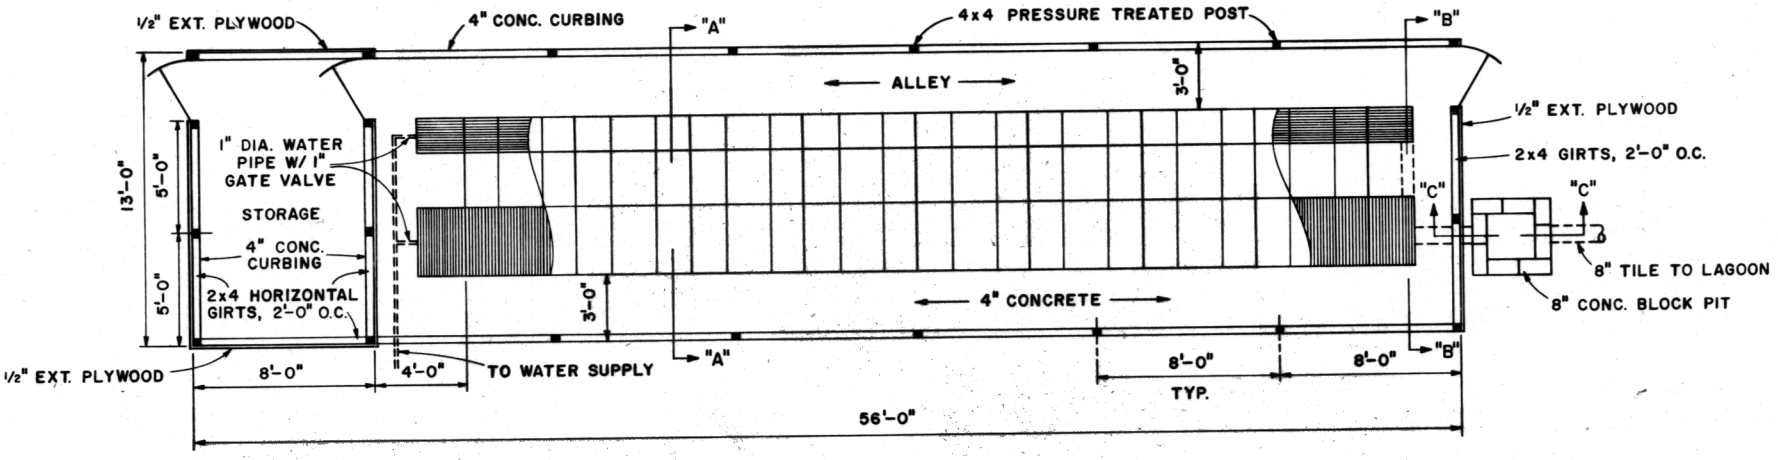

FLOOR PLAN

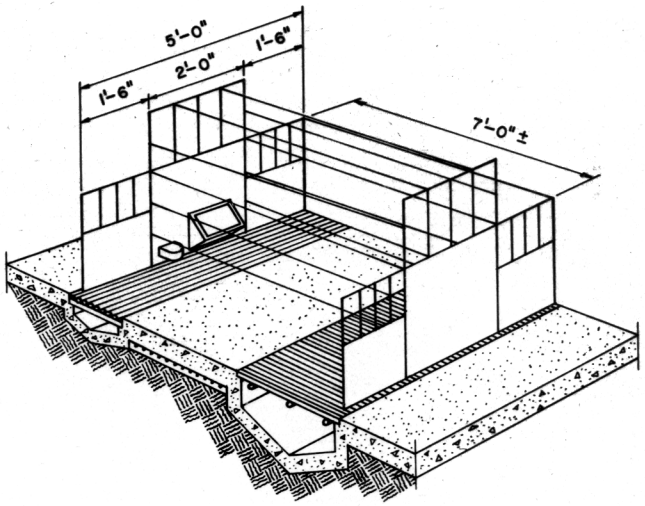

PERSPECTIVE
TYPICAL PEN

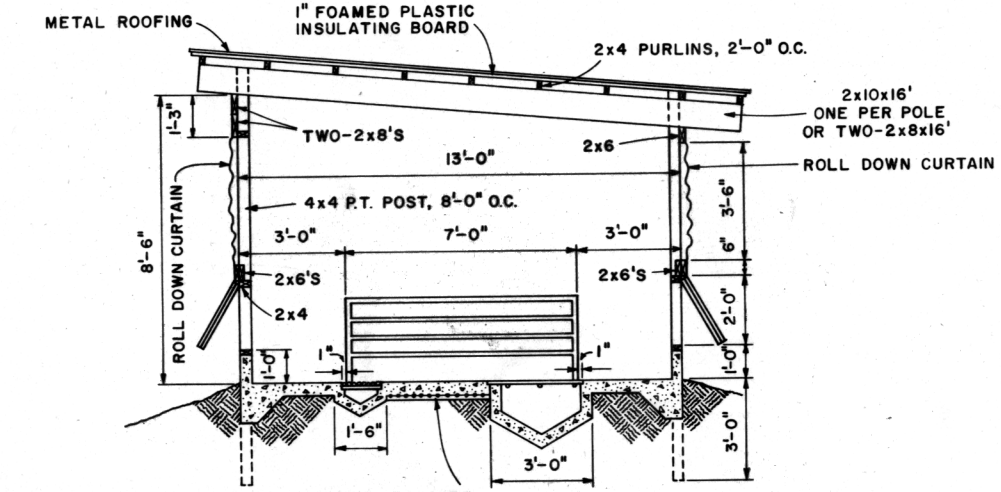

INSULATING BOARD AND HEATING CABLE, STAPLED TO BOARD BEFORE CONCRETE IS POURED.

SECTION "A-A"
SCALE: 3/8"=1'-0"
12" 6" 0 1' 2'

NOTE:
CONSULT LOCAL HEALTH AND BUILDING CODE AUTHORITIES BEFORE STARTING CONSTRUCTION.

COOPERATIVE EXTENSION WORK IN AGRICULTURE AND HOME ECONOMICS

AND
UNITED STATES DEPARTMENT OF AGRICULTURE COOPERATING

FARROWING HOUSE
FOR SOWS

MISS. '75	6225	SHEET 1 OF 2

BASED ON: MISS. STATE UNIV. PLAN NO. 6076-A